

Jelmagyarázat:







- tervezett burkolat vonala
- tervezett terep vonala
- meglévő terep/burkolat vonala
- 129.00⁵

tervezett magasság
- 128.87

meglévő magasság

Ez a terv a Talent Plan Kft. szellemi tulajdona, melyet szerzői jog véd.

TP TERVEZŐ: Miklósi Attila KÉ-K 08-0513  TERVEZŐ: SZERKESZTŐ: RAJZOLÓ: EGYEZTETŐK: TERVELLENŐR: TALENT – PLAN Tervező, Szolgáltató és Kereskedelmi Kft. 9023 Győr, Richter J. u. 11. Tel: (96) 418-373 email:talent_plan@arrabonet.hu web: http://www.talent-plan.hu
MEGBIZÓ: HAMILTONBAU KFT. 9025 Győr, Szarvas utca 25. fsz. 1. MEGBIZÁS TÁRGYA: Nyúl, 82. sz. út melletti új beépítés közlekedés- és közműépítés engedélyezési és kiviteli terve
RAJZ MEGNEVEZÉSE: UTÉPÍTÉSI KERESZTSZELVÉNYEK II. 1. jelű út DÁTUM: 2027.07. LÉPTÉK: M=1:100 MUNKASZÁM: 25118 TERVFAJTA: engedélyezési és kiviteli terve RAJZSZÁM: MU-5

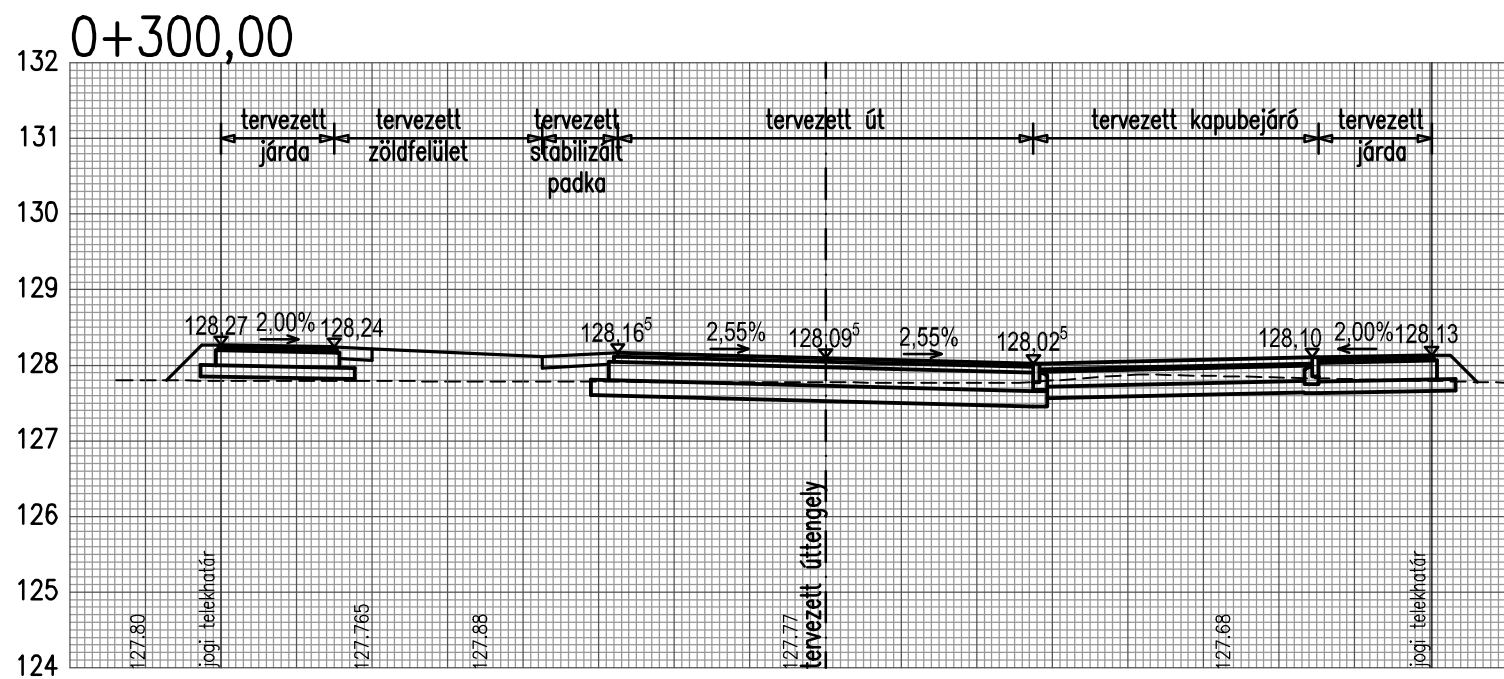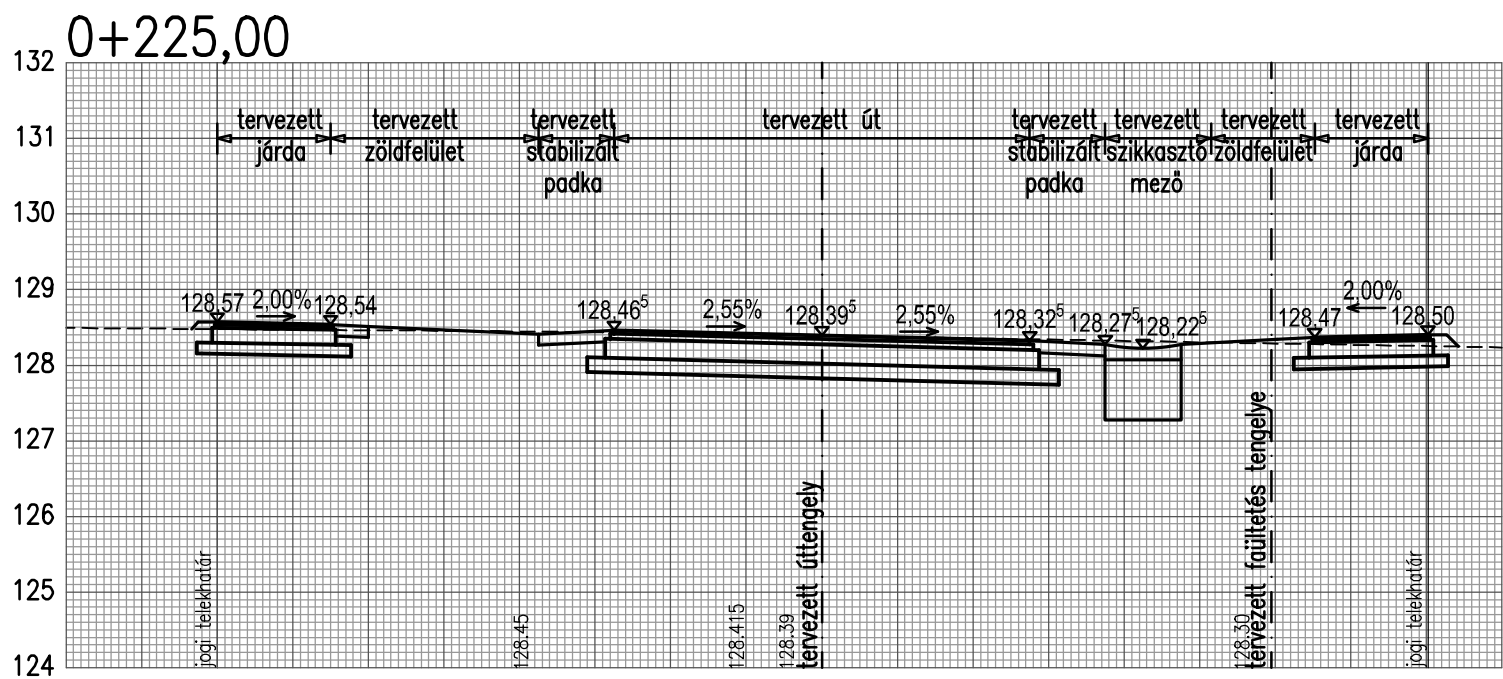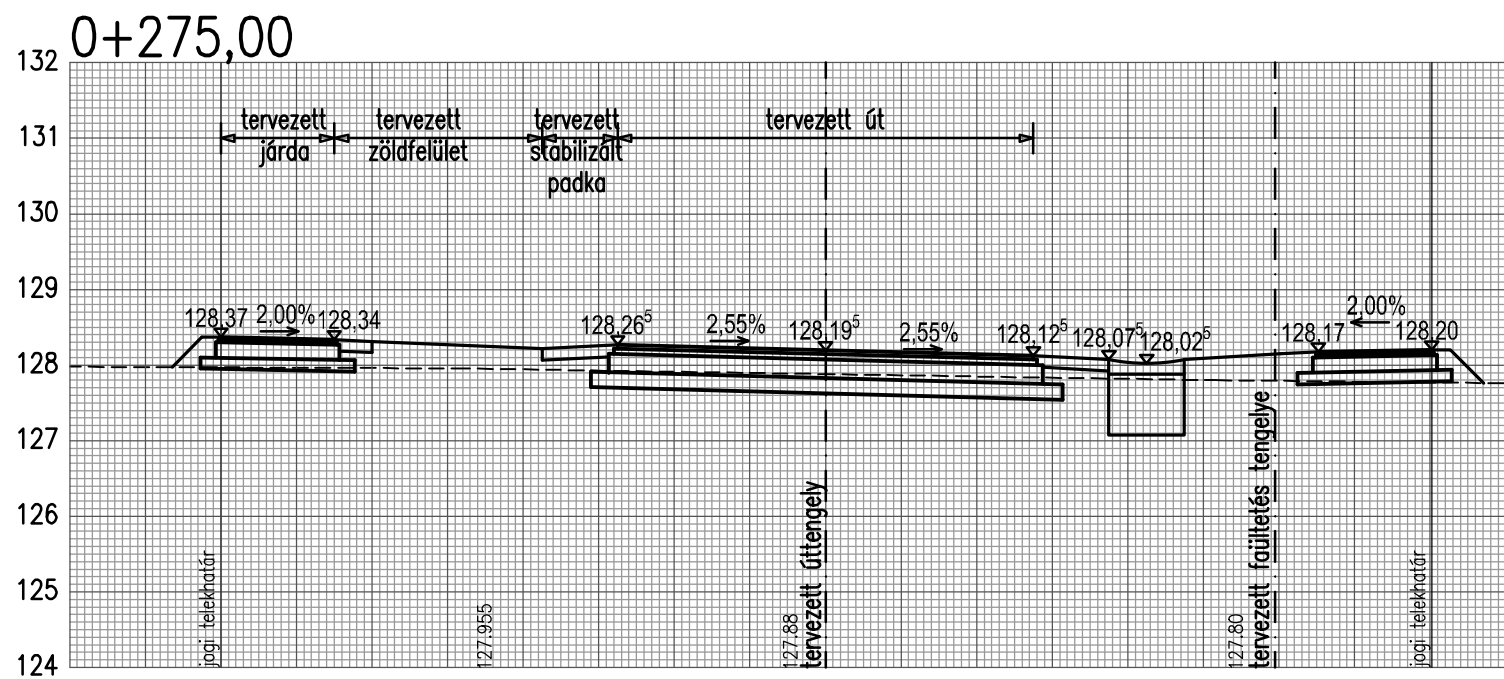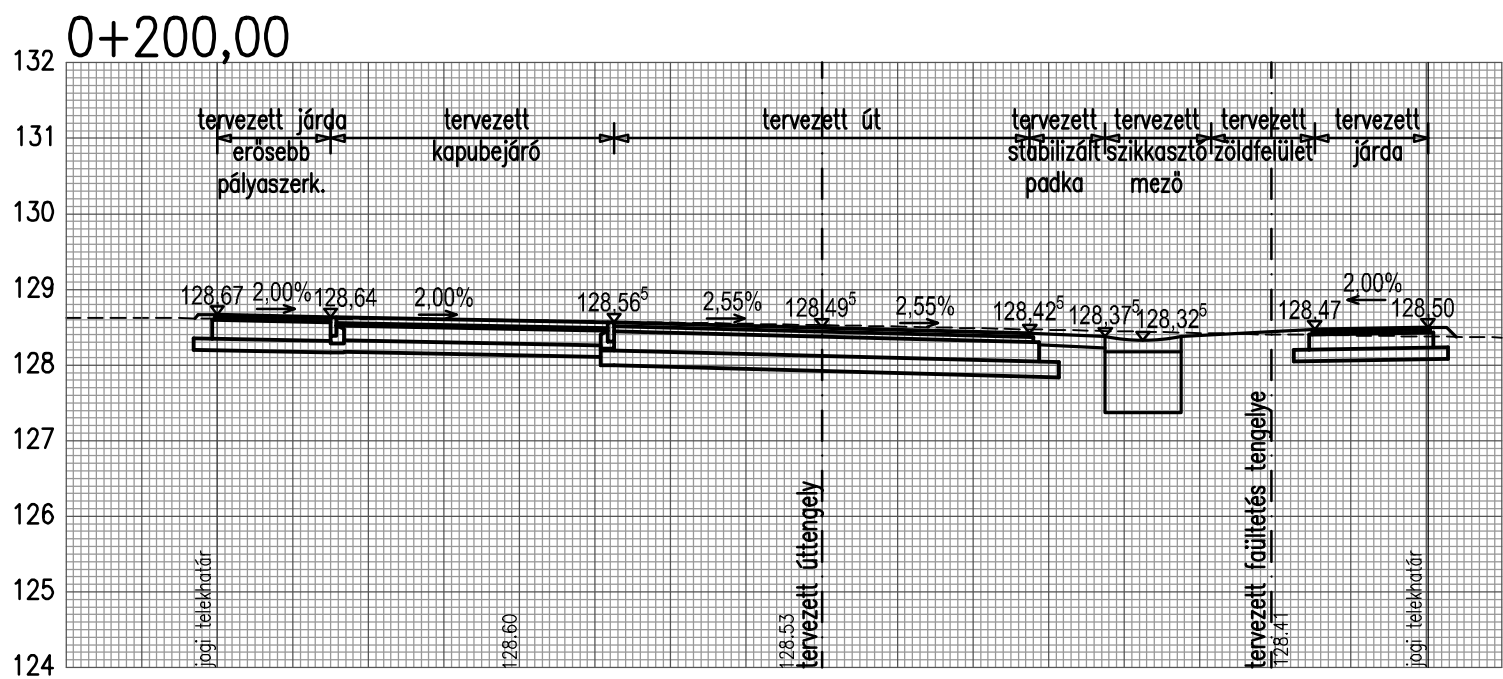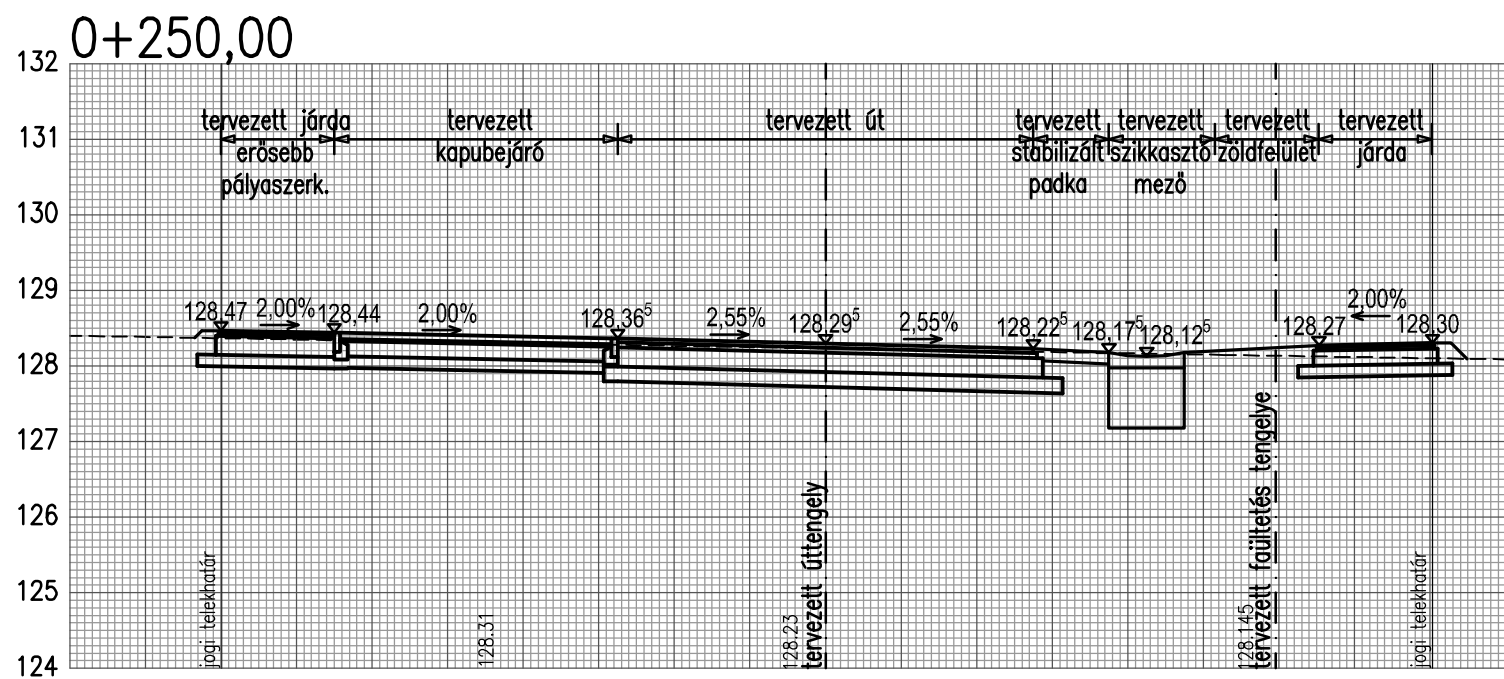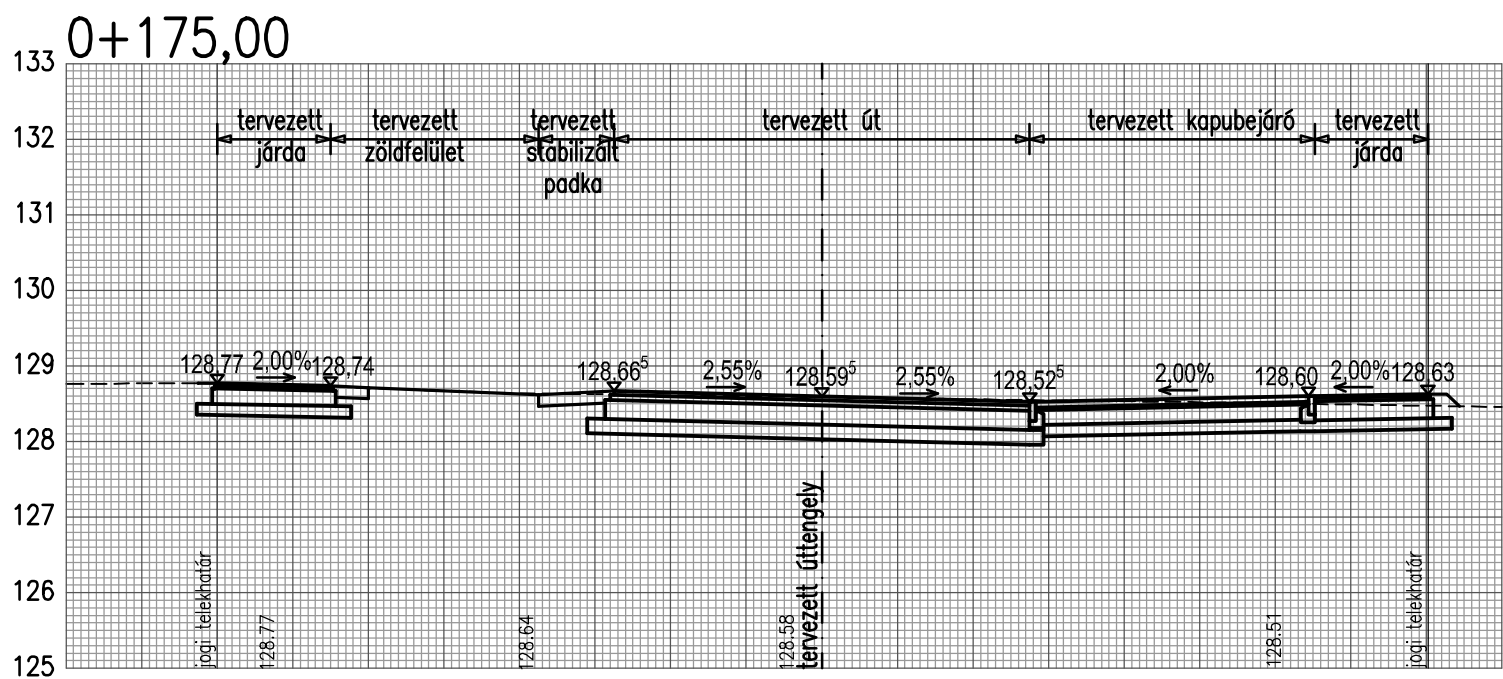

